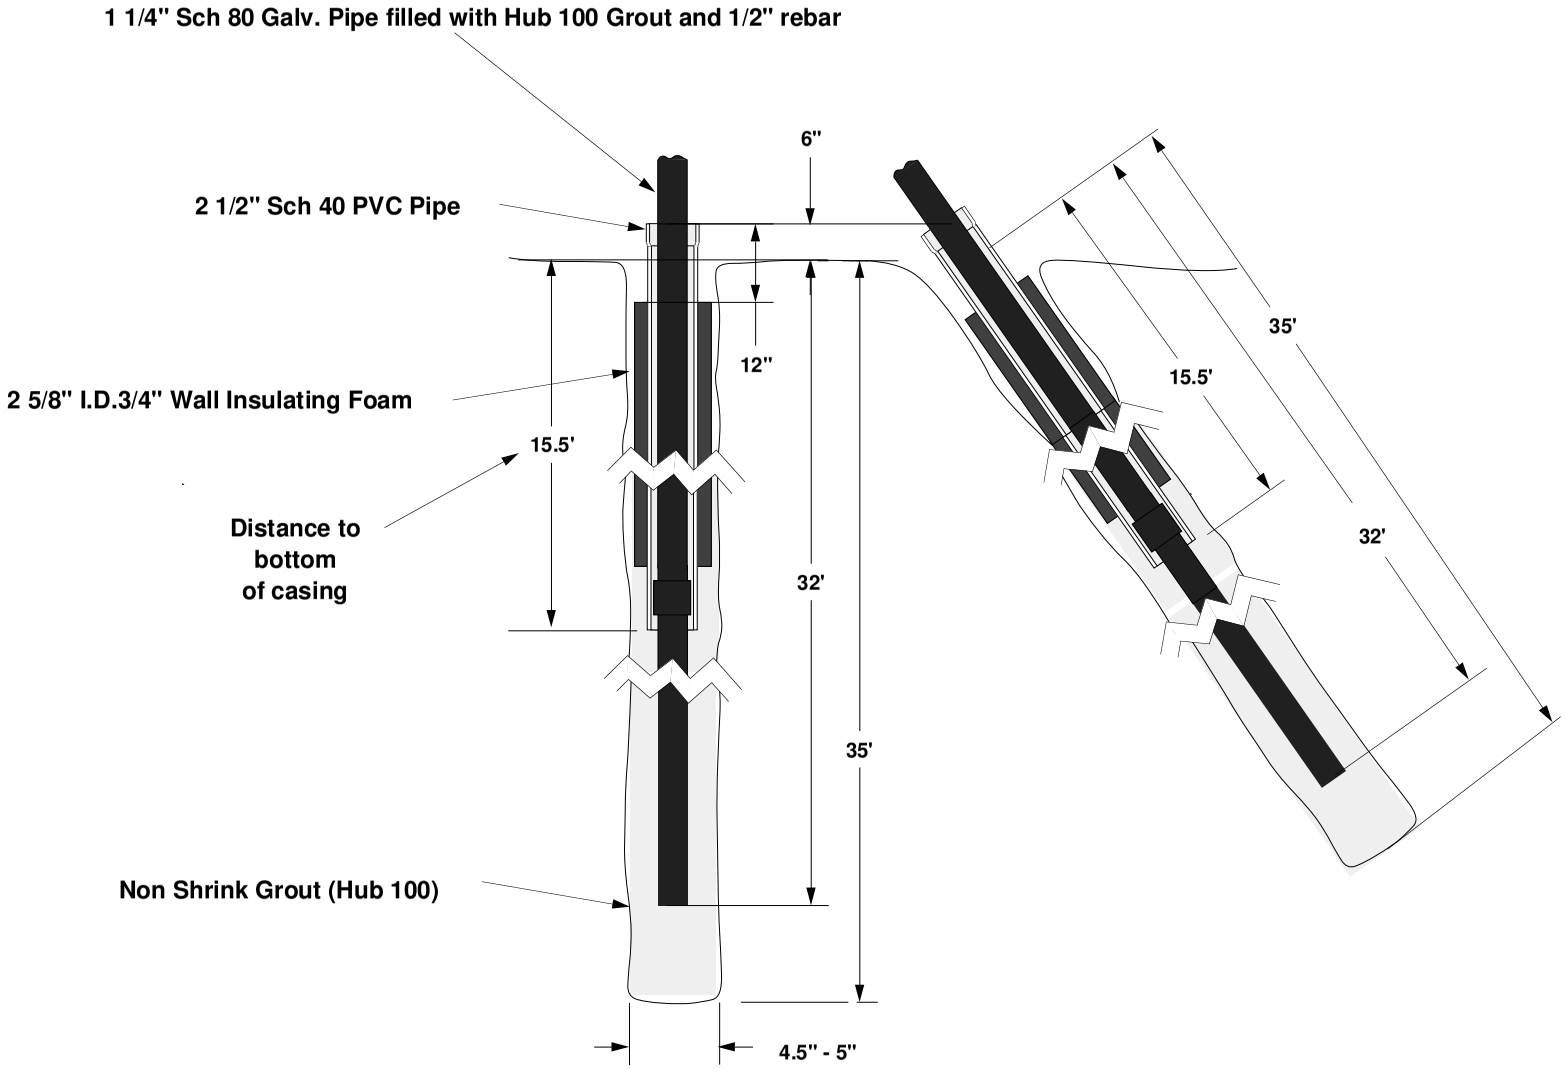

Note: All pipe assemblies 1 1/4" Sch 80 Pipe with standard Sch. 40 couplings
All casings 2 1/2" Sch. 40 PVC Pipe with 3/4" wall insulating foam

University of California IGPP 0225 La Jolla, California 92093 **Piñon Flat Observatory** Drilled and Braced Monument		Tolerances +/- (unless specified) x/x .x .xx .xxx angular 1/64" .1" .01" .005" 1deg TITLE **Subsurface Assembly Plan**
DRAWN BY P Zimmer/CBH	DATE 2 Oct 98	DRAWING NUMBER **MDA-1**
Do Not Scale This Drawing	SCALE	